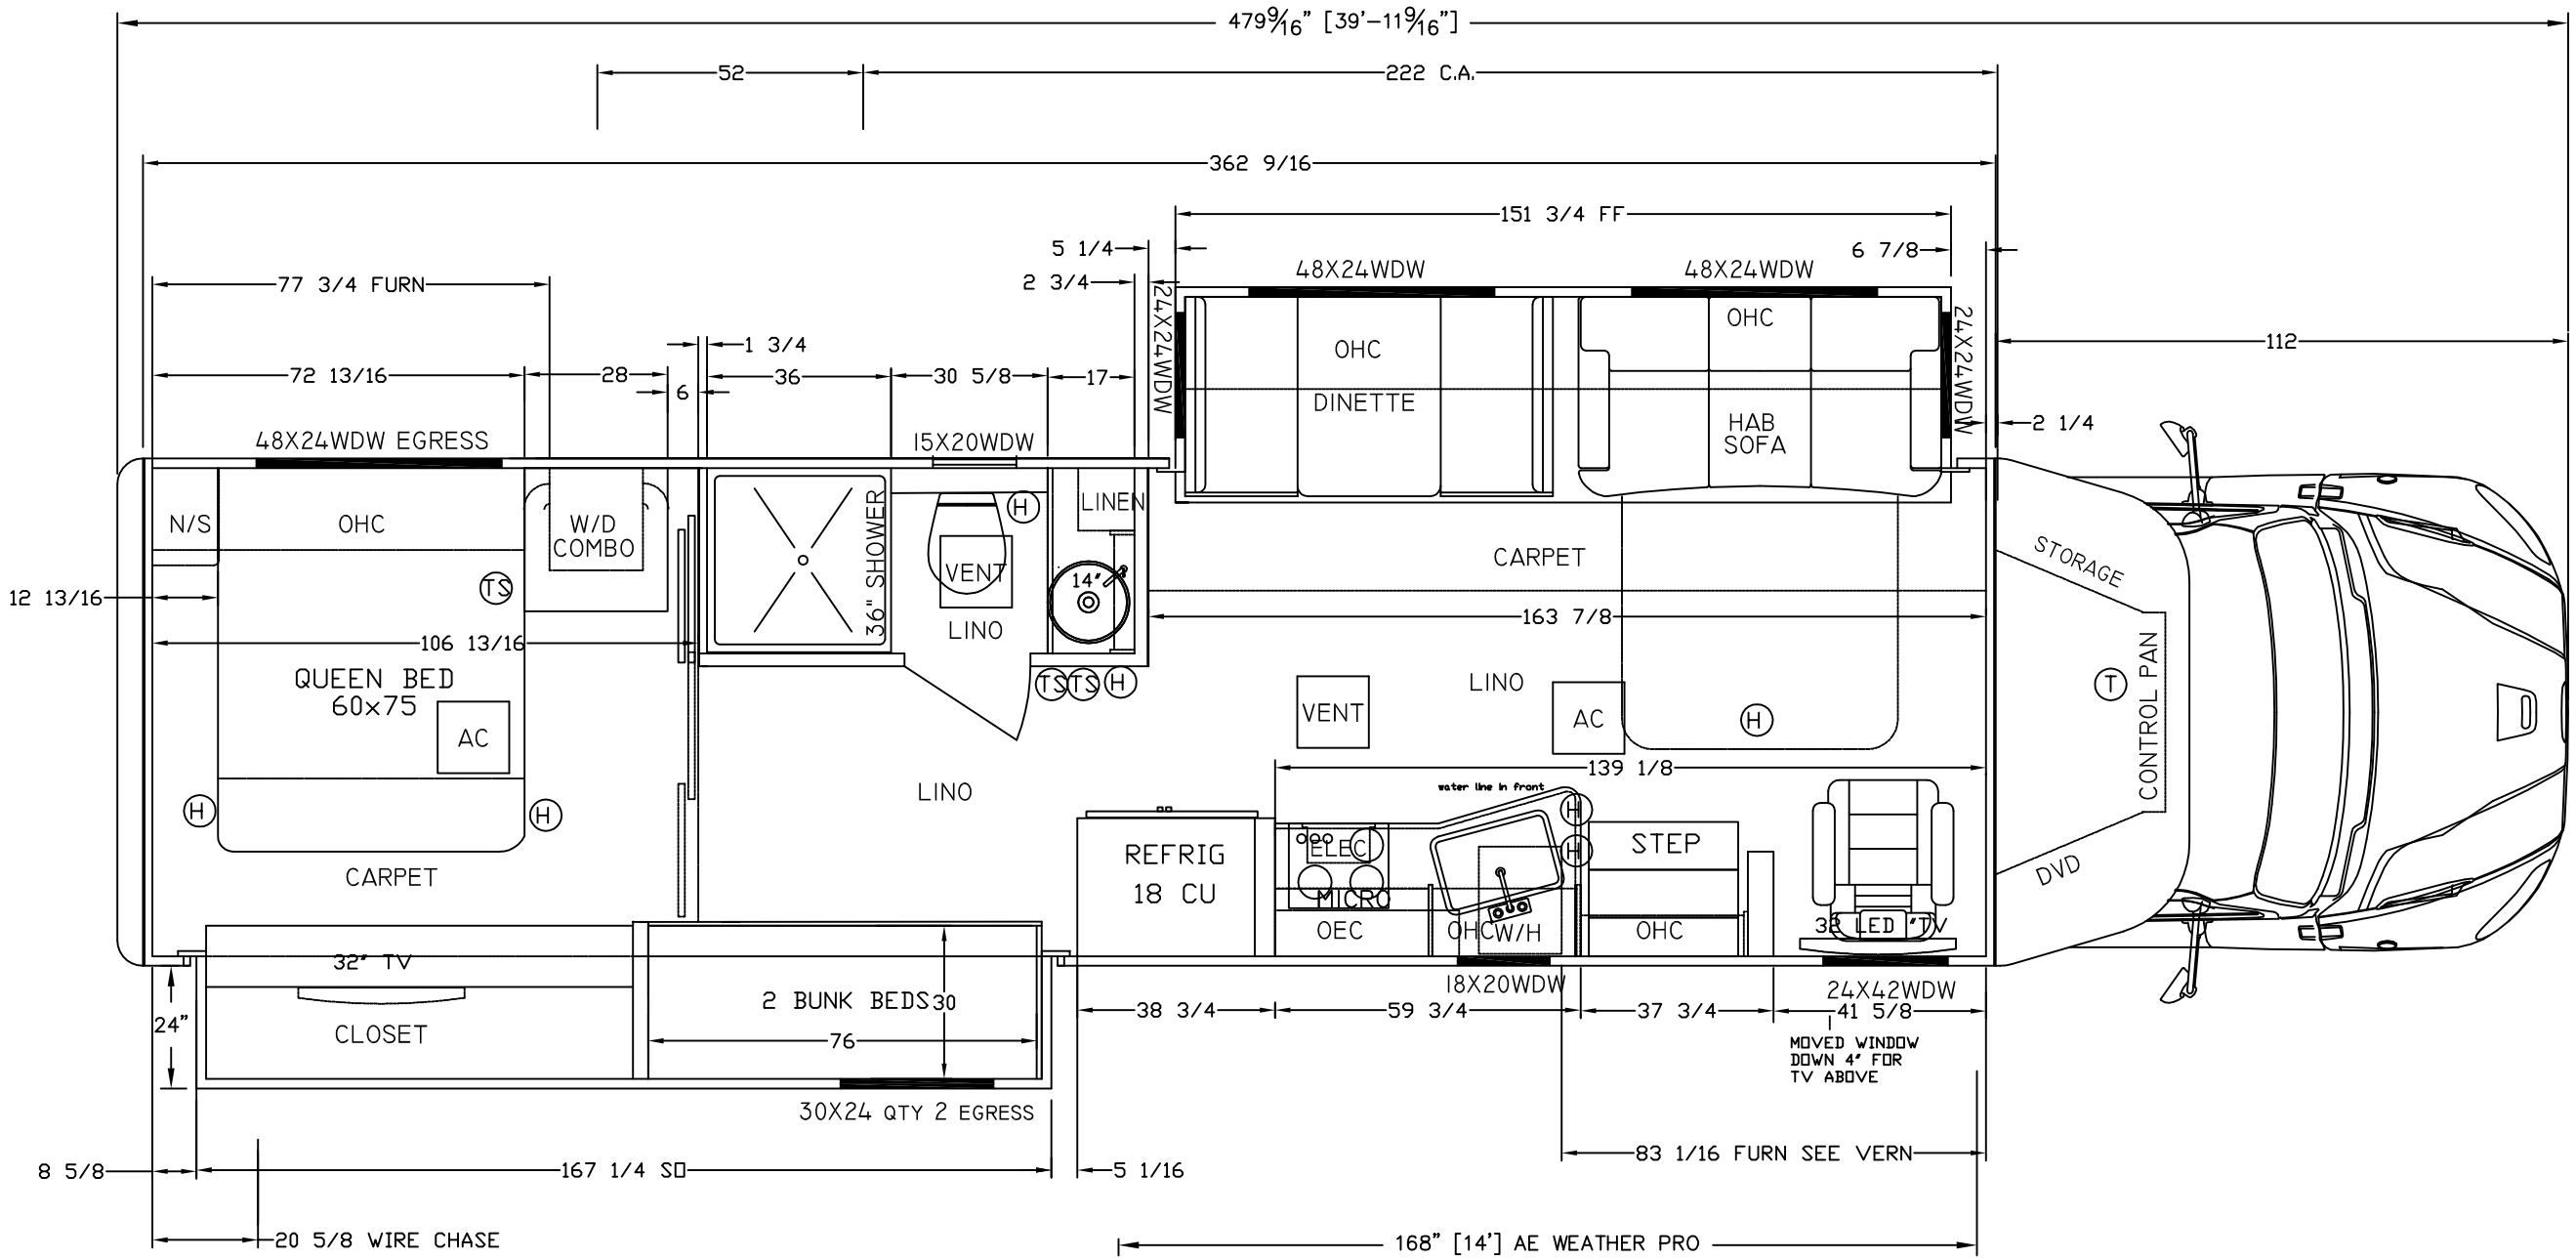

This drawing and its contents are the property of Renegade / Kibbi LLC and are not to be copied or reprinted without written consent

LET.	REVISION DESCRIPTION	BY	DATE

EQUINE Motorcoach™

DRAWN BY:	MODEL:	DRAWING DESCRIPTION:	CUSTOMER:
K.M.C	K04-0097	FLOOR PLAN	DERBY CITY
DRAWN DATE:	DRAWING SCALE:	SERIES:	FILE LOC & FILE NUMBER:
09/18/14	NTS	EXPLORER	